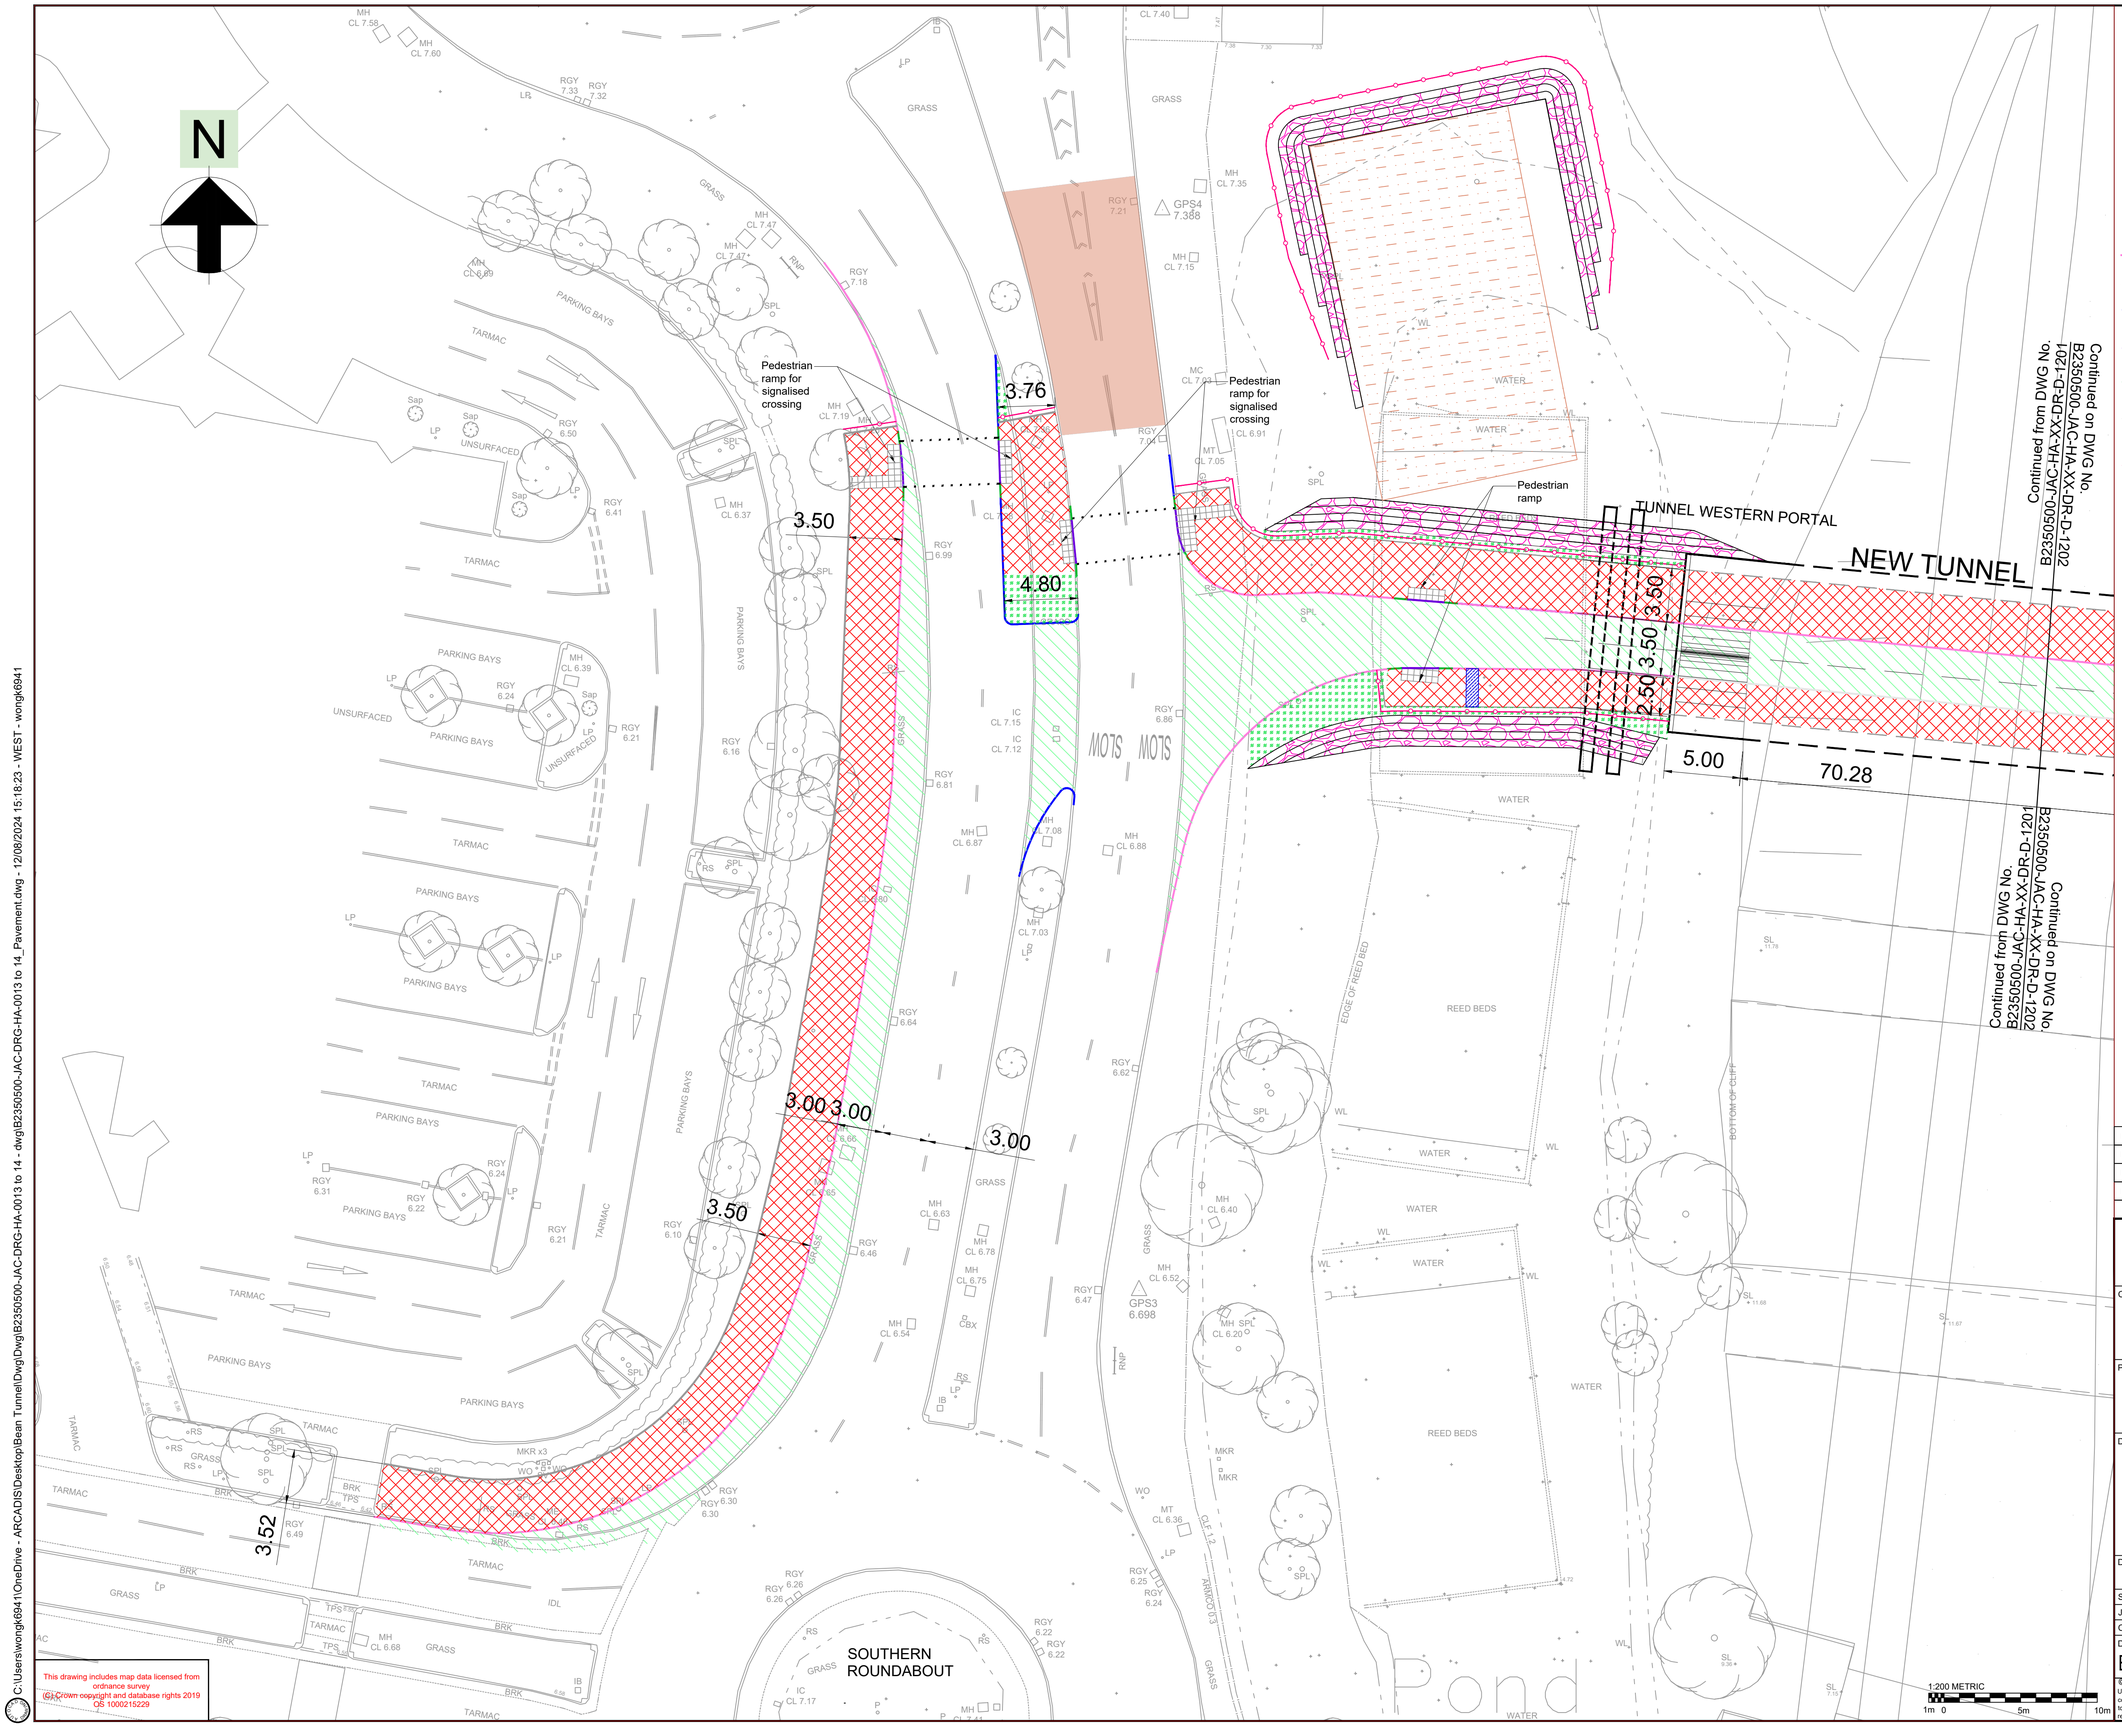

C:\Users\wongk6941\OneDrive - ARCADIS\Desktop\Bean Tunnel\Dwg\Dwg\B2350500-JAC-DRG-HA-0013 to 14 - dwg\B2350500-JAC-DRG-HA-0013 to 14_Pavement.dwg - 12/08/2024 15:18:23 - WEST - wongk6941

This drawing includes map data licensed from ordnance survey
(c) Crown copyright and database rights 2019
OS 1000215229

NOTES

1. Drawing to be printed in colour.
2. Do not scale from drawing.
3. All dimensions are in metres unless stated otherwise.
4. All road markings to be in accordance with traffic sign regulations and general directions 2016.
5. For pedestrian ramps detail please refer to Kent Standard Detail drawings KCC/HTW/1100/005
6. Pedestrian fencing to be installed with 1400mm height in the water course area

KEY

- Proposed Trief kerb
- Existing information
- Proposed kerb, refer to Kent Standard Detail drawings KCC/HTW/1100/001
- Proposed dropped kerb, refer to Kent Standard Detail drawings KCC/HTW/1100/005 for laying down arrangement
- Proposed dropper kerb refer to Kent Standard Detail drawings KCC/HTW/1100/005 for laying down arrangement
- Proposed edging, refer to Kent Standard Detail drawings KCC/HTW/1100/001
- Proposed pedestrian fencing, refer to Kent Standard Detail drawings KCC/HTW/400/002
- Proposed Corduroy paving
- Proposed footway pavement. Refer to Kent Standard Detail drawings KCC/HTW/1100/019
- Proposed carriageway pavement. Refer to Kent Standard Detail drawings KCC/HTW/700/001 and KCC/HTW/700/002
- Proposed coloured HFS
- Proposed grasscrete maintenance parking area
- Proposed Block paving or similar, uncontrolled supercrossing
- Proposed tactile paving. Refer to Kent Standard Detail drawings KCC/HTW/1100/016 for signalised crossings

SAFETY, HEALTH AND ENVIRONMENTAL INFORMATION

In addition to the hazards/risks normally associated with the types of work detailed on this drawing, note the following :

CONSTRUCTION

A000 - Identify and locate existing services. All buried services to be isolated / protected prior to start of works. Ensure adequate separation of construction activities and adjacent live carriageways.
Implement safety measures when working in excavations, confined spaces and traffic areas.
Implement appropriate safety measures when working around and over bodies of water and reed beds.
Implement measures to protect all wildlife encountered, especially protected species.

MAINTENANCE / CLEANING
- As above

DECOMMISSIONING / DEMOLITION
- As above

It is assumed that all works will be carried out by a competent contractor working, where appropriate, to an approved method statement

Rev	Rev. Date	Purpose of revision	Drawn	Checkd	Rev'd	Apprv'd
P04	AUG. 2024	WEST SIDE CROSSING CHANGES	CP	MB	MB	PW
P03	SEPT. 2019	PLANNING APPLICATION	WJ	MJ	MJ	PW
P02	AUG. 2019	EQ ALIGNMENT CHANGE	CP	MJ	SY	PW
P01	JUNE. 2019	ISSUE FOR CONSULTATION	CP	MJ	SY	PW

JACOBS
Cottons Centre, London, SE1 2QG
Tel:+44 (0)191 206 4115
www.jacobs.com

Client: Kent County Council

Project: Fastrack Full Network
Bean Road Tunnel

Drawing title: REFERENCE DESIGN
KERBING PAVEMENT
AND FENCING
Sheet 01 of 02

Drawing status: PLANNING APPLICATION

Scale	1:200 @ A1	DO NOT SCALE
Jacobs No.	B2350500	Rev P04
Client no.		

Drawing number: B2350500-JAC-DRG-HA-0013

© Copyright 2018 Jacobs U.K. Limited. The concepts and information contained in this document are the property of Jacobs. Use or copying of this document in whole or in part without the written permission of Jacobs constitutes an infringement of copyright. Limitation: This drawing has been prepared on behalf of, and for the exclusive use of Jacobs' Client, and is subject to, and issued in accordance with, the provisions of the contract between Jacobs and the Client. Jacobs accepts no liability or responsibility whatsoever for, or in respect of, any use of, or reliance upon, this drawing by any third party.